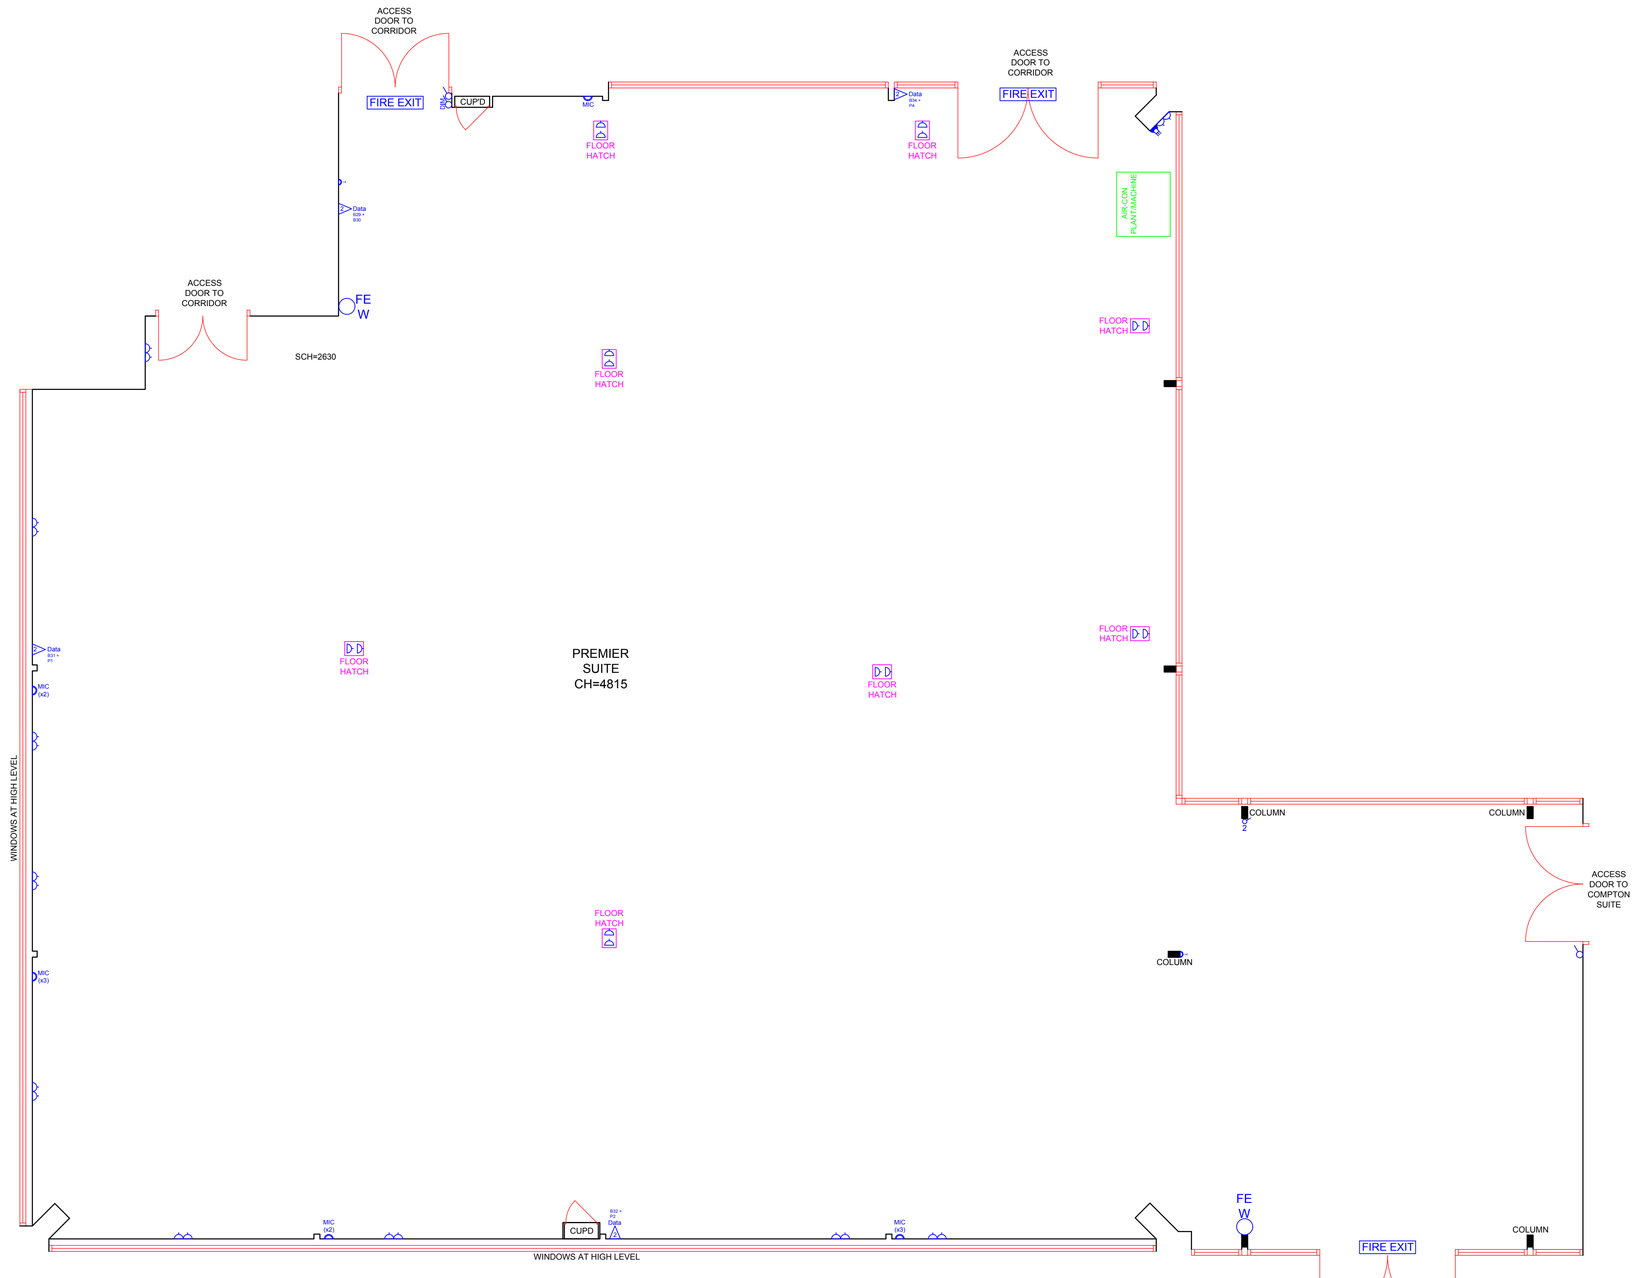

(PREMIER SUITE) Ground floor

This drawing should only be used for its original purpose. CADS accepts no responsibility for this drawing if supplied to any other party than the original client. Neither is responsibility accepted if the drawing or any part of it is reproduced or transmitted by electronic or other means without the prior written consent of CADS.
Whilst every effort has been made to correctly identify species of trees on site, we advise that an arboriologist be consulted before any final decisions are made.
Drainage information has been visually inspected and measured from the surface, therefore should be treated as approximate only.

Please note: all dimensions to be checked on site by contractors prior to commencement of works.

THE SURVEY ASSOCIATION

Legends:

Gross Internal Areas

Premier Suite
Total - 398m² (4284 ft²)

SYMBOLS LEGEND

ROLLER UP/DOWN	ROLLER SHUTTERS UP/DOWN SWITCH
	SINGLE LIGHT SWITCH
2	DOUBLE LIGHT SWITCH
DIMMER	DIMMER LIGHT SWITCH
DIMMER	DIMMER CONTROL PANEL
	BLANK PLATE
	SINGLE SOCKET
	DOUBLE SOCKET
DMX	WALL MOUNTED DMX SOCKET
MIC	WALL MOUNTED MICROPHONE SOCKET
	3 PHASE ISOLATOR PLUG SOCKET
5amp (x10pin)	5amp (x10pin) SOCKET
Data	SINGLE DATA SOCKET
Data	DOUBLE DATA SOCKET
	ROOM TEMPERATURE CONTROL/DISPLAY
FIRE EXIT	FIRE EXIT SIGN
BG	FIRE BREAK GLASS POINT
FE W	FIRE EXTINGUISHER (WATER)
FE Co²	FIRE EXTINGUISHER (CARBON DIOXIDE)
FE F	FIRE EXTINGUISHER (FOAM)
FE P	FIRE EXTINGUISHER (POWDER)

Level Data
Spot Levels + 99.75

Trees
Trees Are Drawn To Scale On The Survey, Descriptions Should Only Be Used As A Guide

Beech 6h
Type Height

UK Unknown Tree Type

Fence Types

B/W	Barbed Wire
C/B	Close Boarded
C/I	Corrugated Iron
C/L	Chain Link
C/P	Chestnut Paling
I/R	Iron Railing
Pan	Panel Fence
P/R	Post & Rail
P/W	Post & Wire

Abbreviations

ACU	Air Conditioner Unit
BA	Barrier
BO	Bollaha Beacon
BS	Bus Stop
BU	Bollard
CATV	Cable TV Cover
CH	Ceiling Height
CHC	Ceiling Height Change
CIH	Clear Internal Height
CL	Cover Level
CPS	Concrete Paving Slabs
CSU	Ceiling Slopes Up
DH	Door Height
DP	Down Pipe
DR	Drain
EH	Eaves Height
ER	Earth Rod
FD	Floor Duct
FFL	Finished Floor Level
FL	Floor Level
FH	Fire Hydrant
GG	Gully Grate
H	Height
IC	Inspection Chamber
LP	Lamp Post
MH	Manhole
MIH	Maximum Internal Height
OH	Opening Height
PB	Post Box
PM	Parking Meter
PO	Post
RA	Rail
RE	Rodding Eye
RFV	Raised Floor Void
RS	Road Sign
RWP	Rainwater Pipe
S	Sill
SC	Stop Cock
SCH	Suspended Ceiling Height
SI	Sign Post
STN	Station
SV	Stop Valve
SVP	Soil Vent Pipe
TAC	Tank Access Cover
TC	Telecom Cover
TB	Telephone Box
TL	Traffic Light
TP	Telegraph Pole
UC	Unknown Cover
UNS	Underside
UNBM	Underside Of Beam
UTL	Unable To Lift
VP	Vent Pipe
WOH	Window Over Height

REV.	DATE	BY	DESCRIPTION

CADS
Surveys
C A Design Services Limited
The Design Centre, Hewett Road, Gapton Hall,
Great Yarmouth, Norfolk NR31 0NN
Tel: 01493 440444 www.cadesignservices.co.uk
Registered in England No. 1595687

CLIENT
NATIONAL CONFERENCE CENTRE

SITE ADDRESS
COVENTRY ROAD,
BICKENHILL,
SOLIHULL,
B92 0EJ

TITLE
PREMIER SUITE
EXISTING FLOOR PLAN

DRAWN BY	DATE	SCALE	SHEET SIZE
LS	JUNE 2016	1:50@A1	A1
CHECKED BY	DATE	APPROVED BY	DATE
LS/IT	JUNE 2016	CADS	JUNE 2016

DRAWING No. 31799_PREMIER
REVISION 0